ALUMINUM WINDOW INSTALLATION

INSTALLATION - KERNAN CONGRESS - 3 1/4"

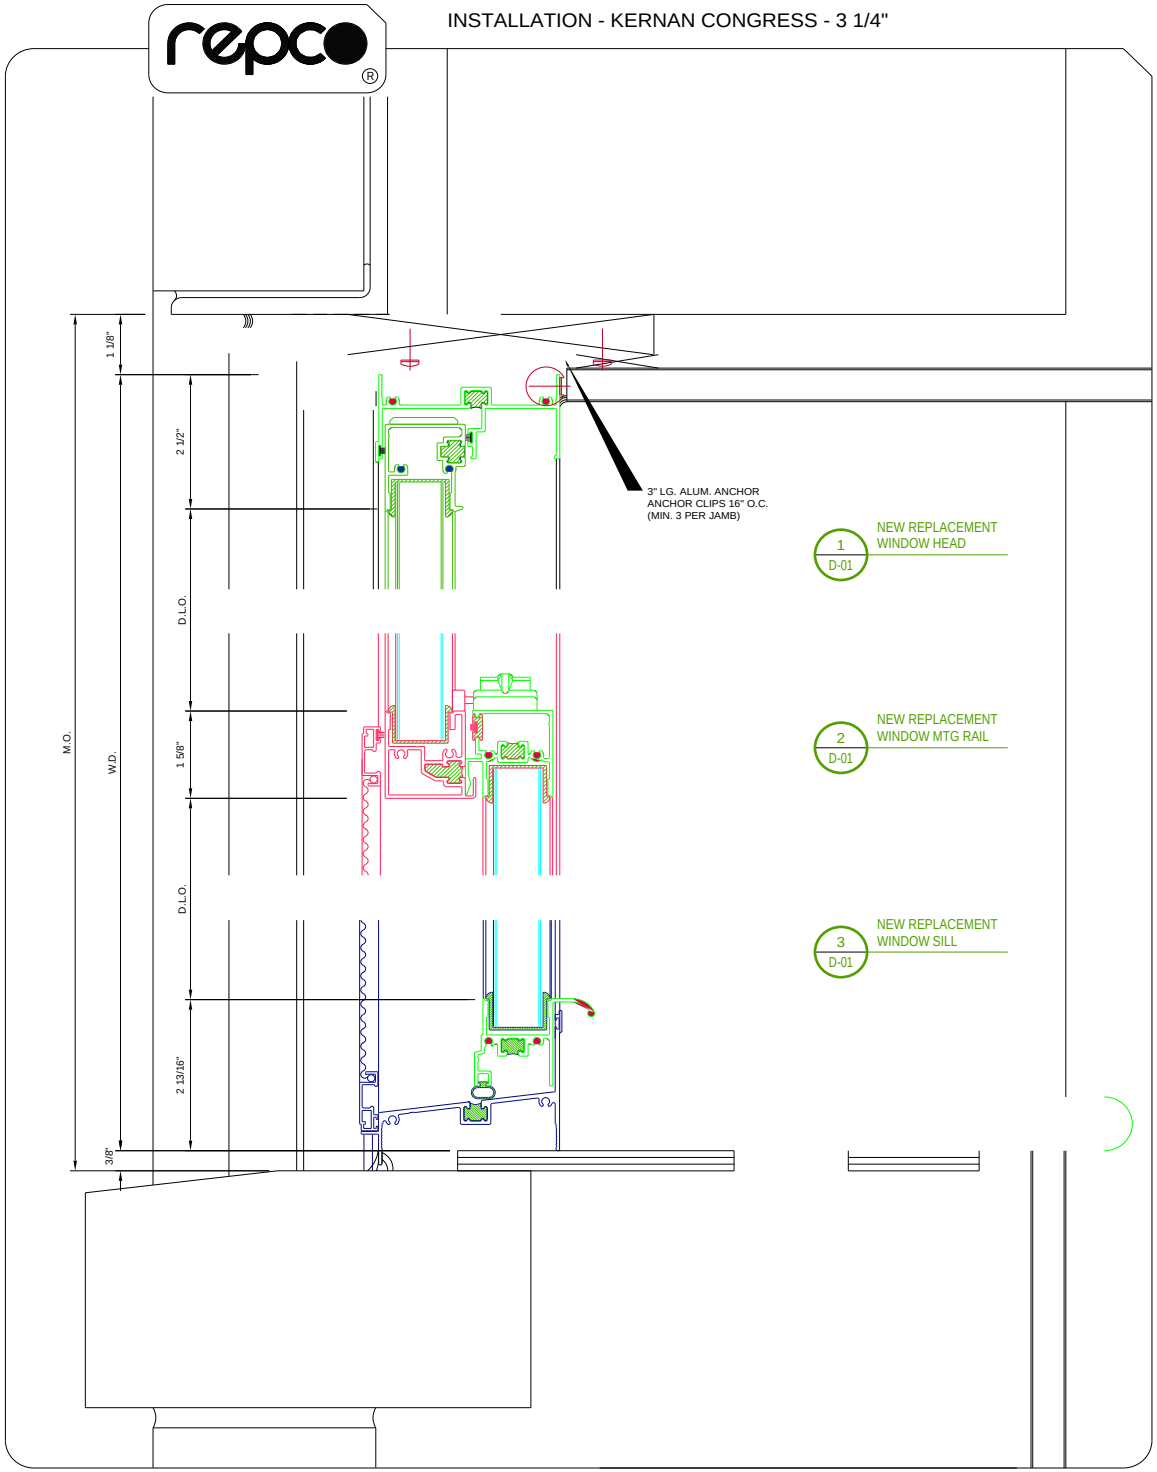

510 STATION AVE.,BENSALEM, PA 19020 TEL: (215)/637-1300 FAX: (215)/639-6725